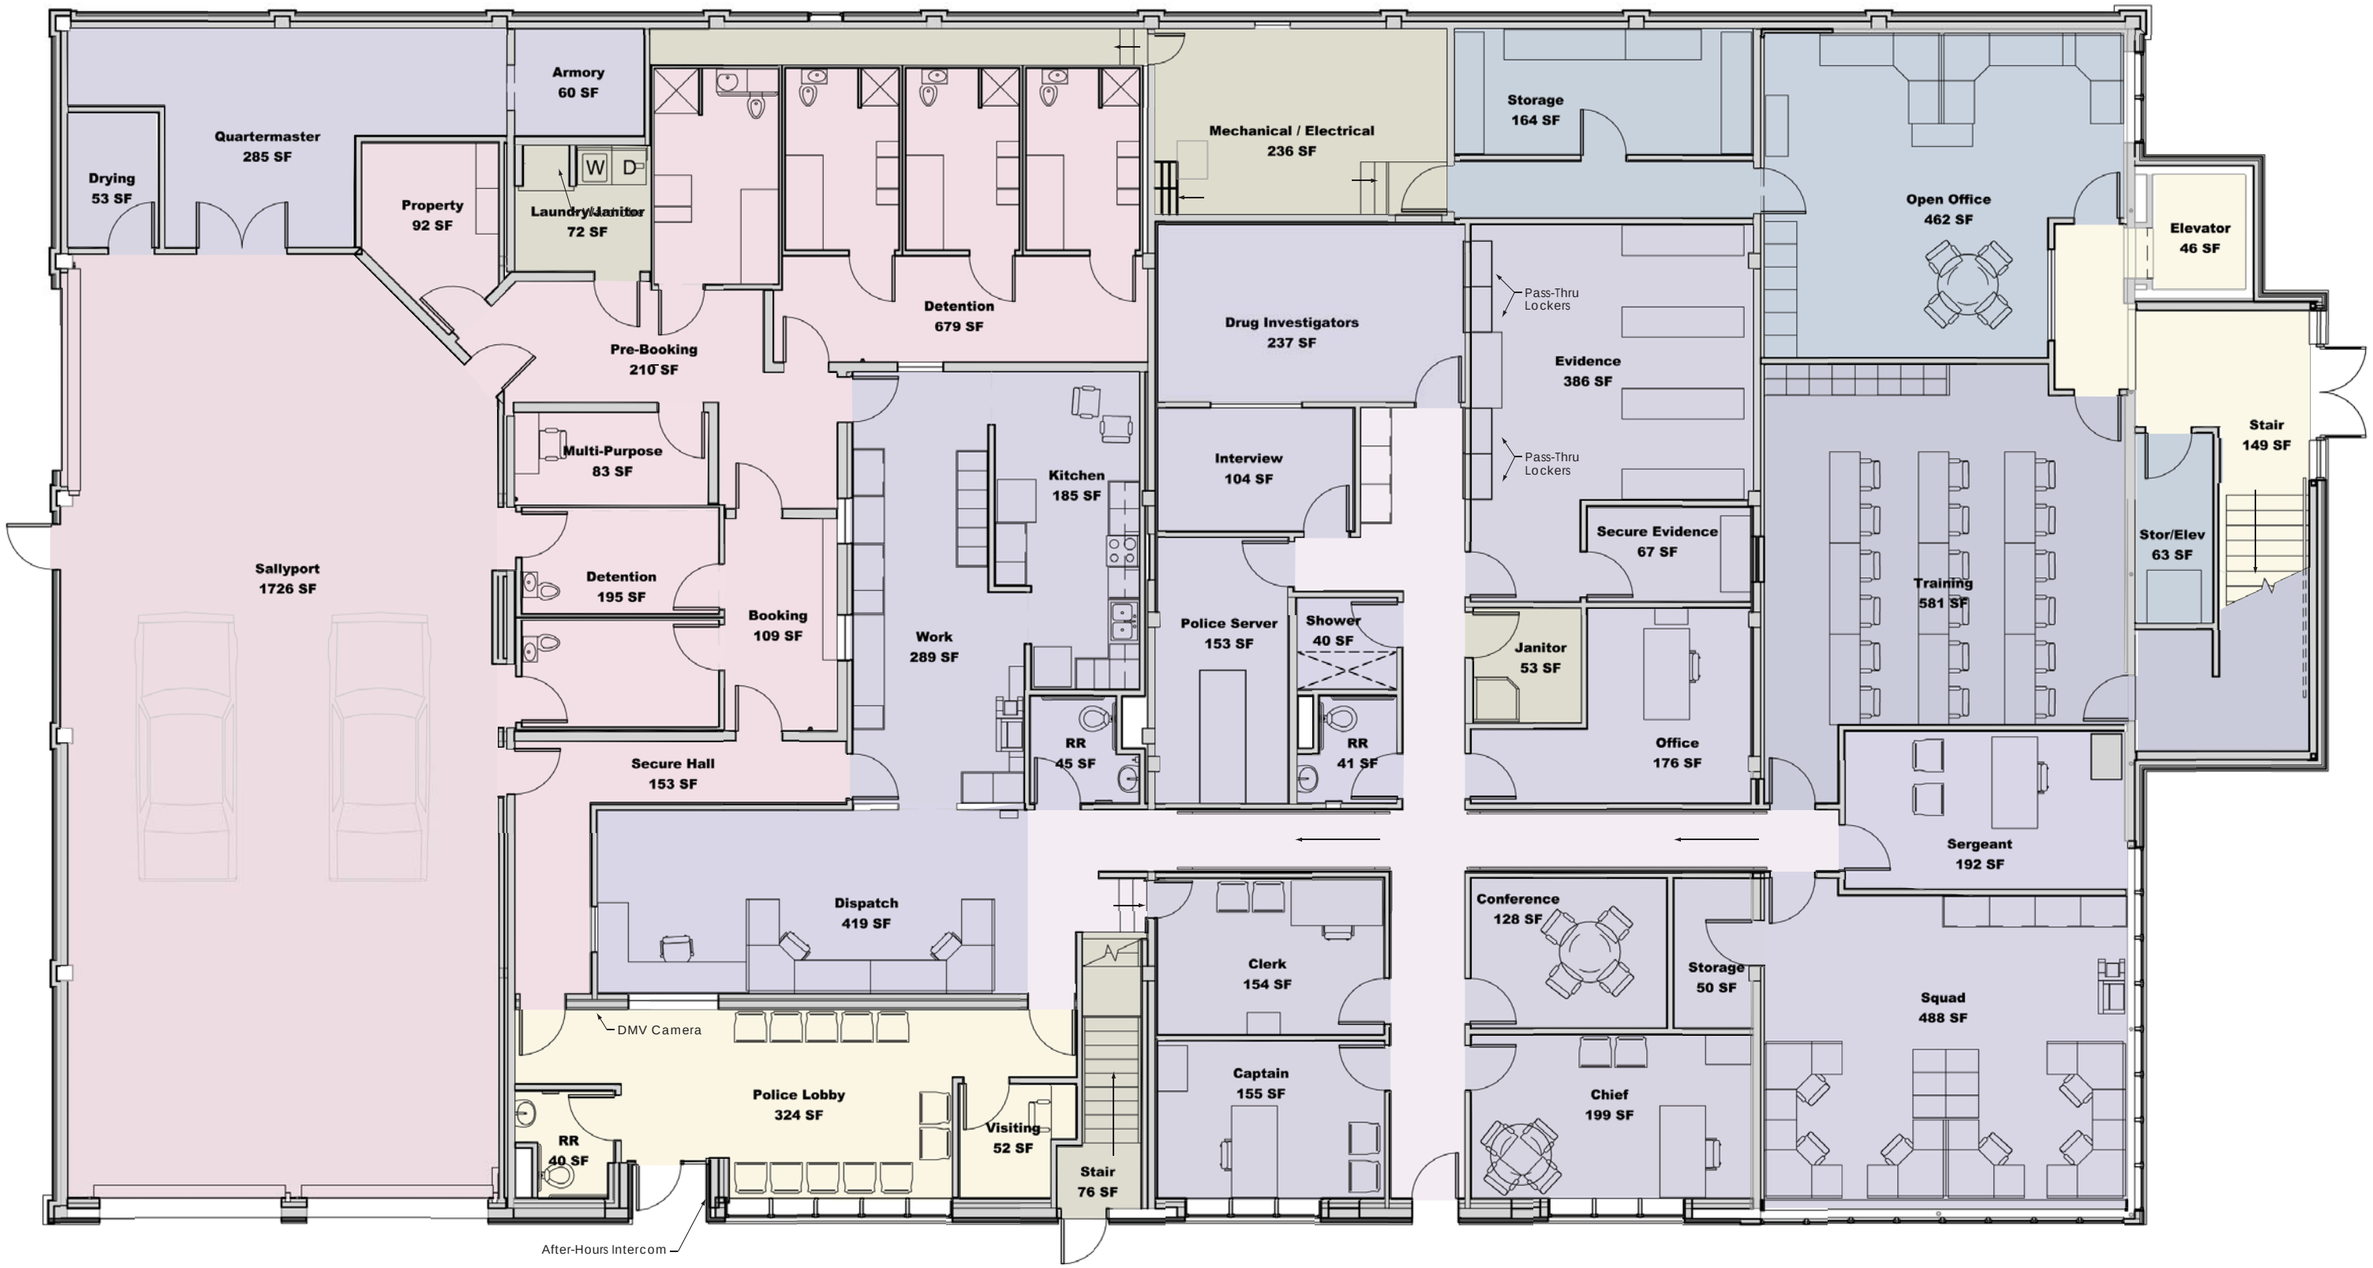

MRV Architects November 05, 2015

Petersburg Municipal Building Overall First Floor

N